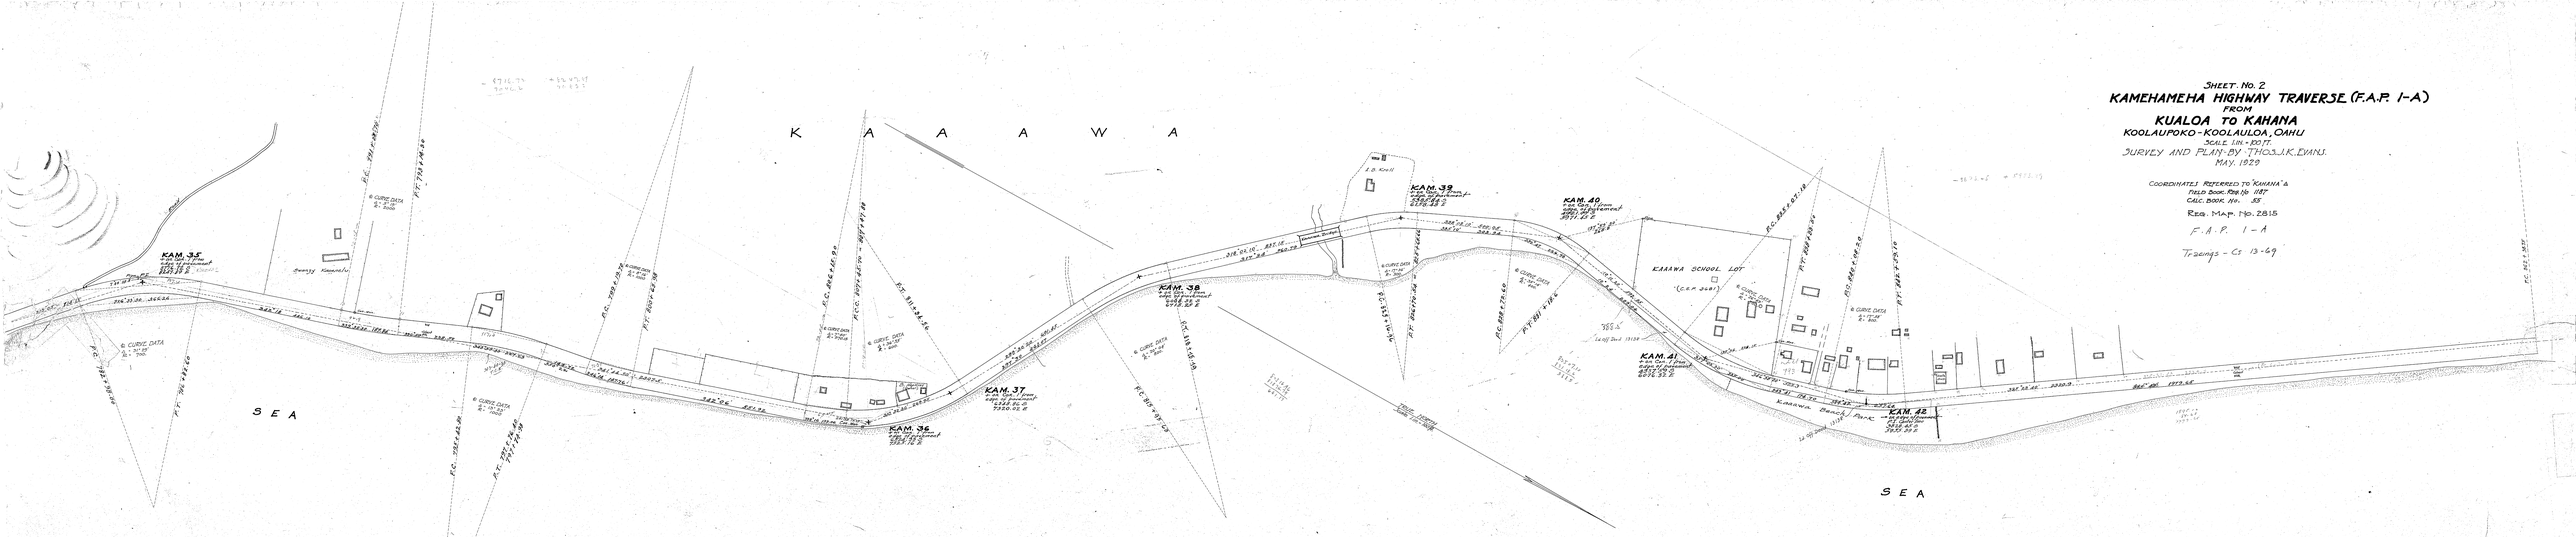
SHEET. No. 2
KAMEHAMEHA HIGHWAY TRAVERSE (F.A.P. 1-A)
FROM
KUALOA TO KAHANA
KOOLAUPOKO - KOOLAULOA, OAHU
SCALE 1 IN. = 100 FT.
SURVEY AND PLAN BY THOS. J. K. EVANS.
MAY. 1929
COORDINATES REFERRED TO "KAHANA" &
FIELD BOOK. Reg. No. 1187
CALC. BOOK. No. 33
Reg. MAP. No. 2815
F. A. P. 1 - A
Tracings - Cs 13-69
K A A A W A
S E A
S E A
KAM. 35
KAM. 36
KAM. 37
KAM. 38
KAM. 39
KAM. 40
KAM. 41
KAM. 42
KAAWA SCHOOL LOT
Kaawa Beach Park
Cases 13