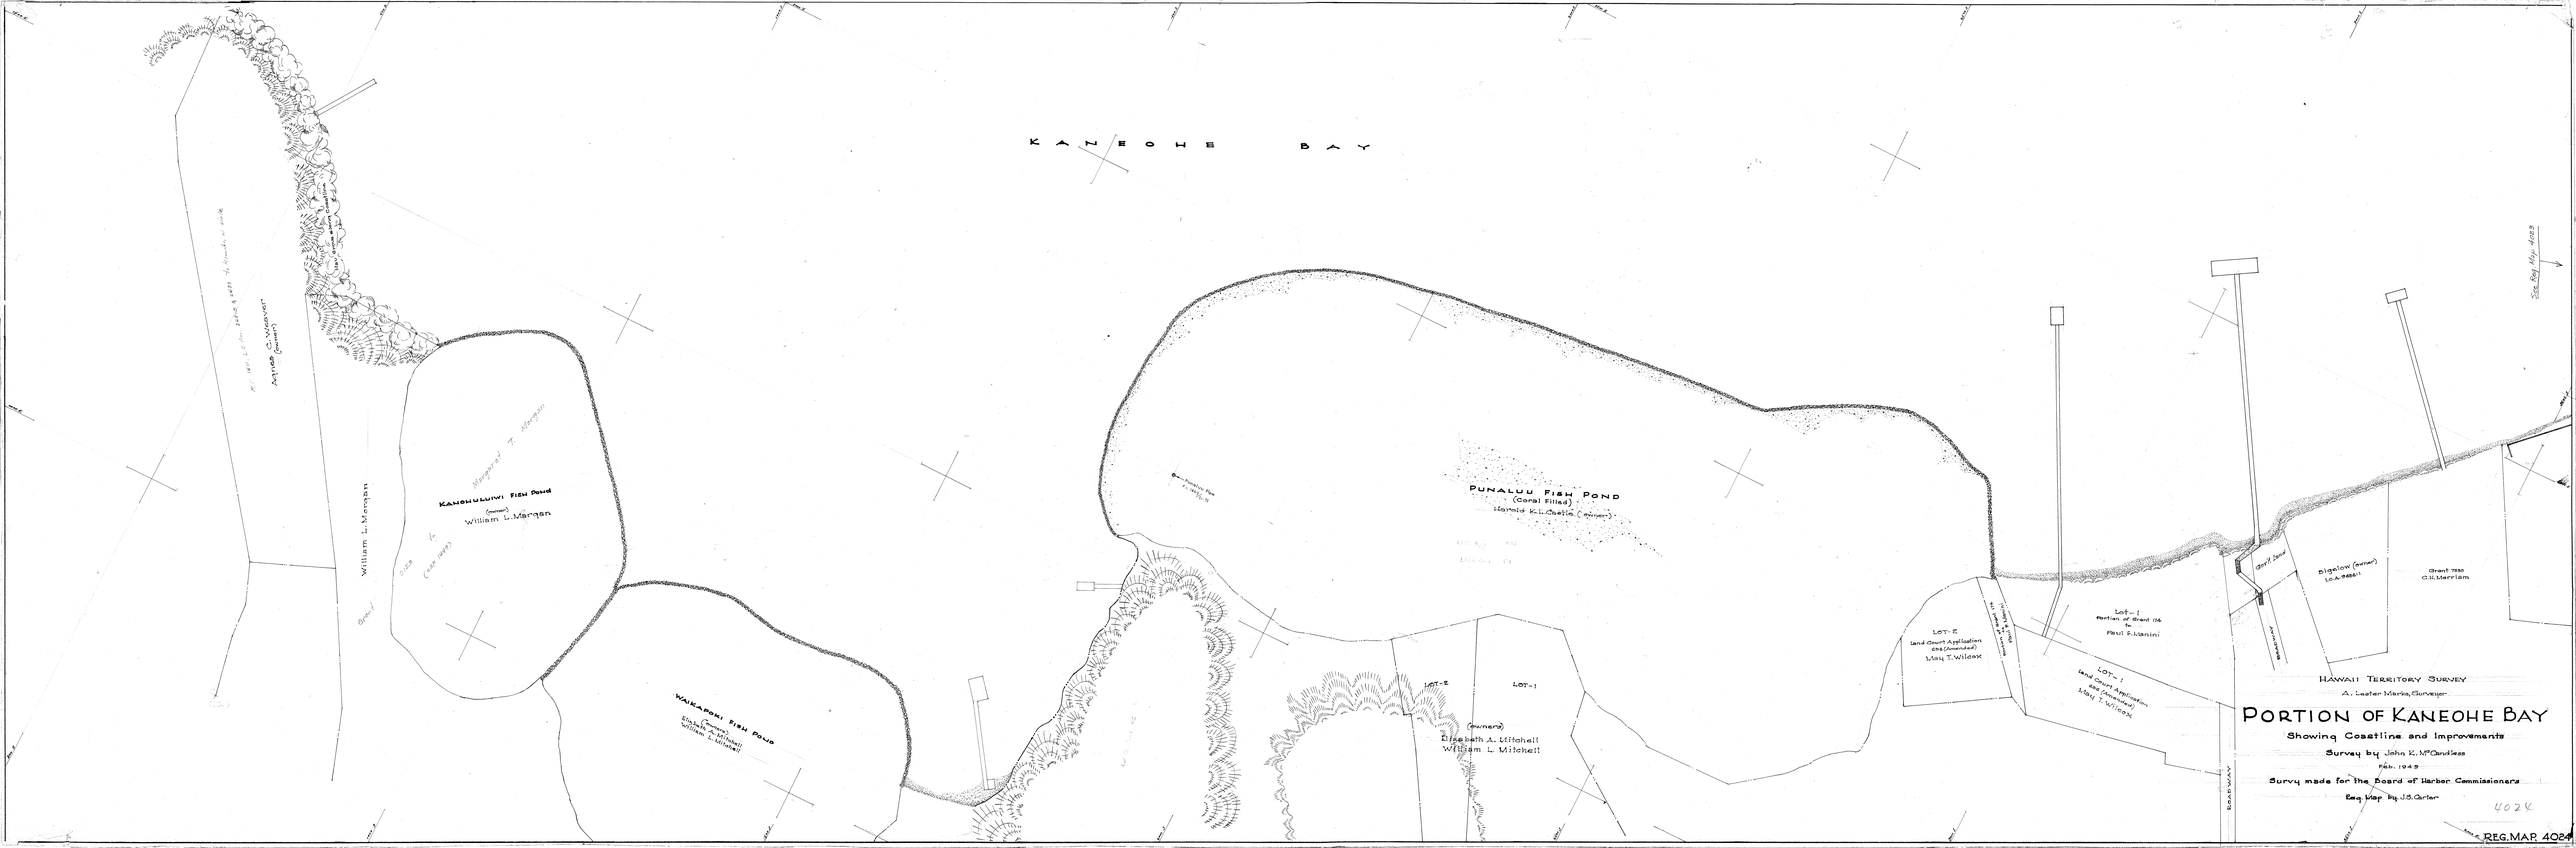
KANEOHE BAY
Annie C. Weaver (owner)
William L. Morgan
Kanululuiwi Fish Pond
(owner)
William L. Morgan
Waikapoki Fish Pond
(owner)
Elizabeth A. Mitchell
William L. Mitchell
Punaluu Fish Pond
(Coral Filled)
Harold K.L. Castle (owner)
LOT-2
LOT-1
(owners)
Elizabeth A. Mitchell
William L. Mitchell
LOT-2
land court Application
656 (Amended)
May T. Wilcox
LOT-1
land court Application
656 (Amended)
May T. Wilcox
Lot-1
portion of Grant 194
to
Paul F. Marsini
Grant 7250
C.H. Merriam
Bigelow (owner)
L.C.A. 8881
ROADWAY
HAWAII TERRITORY SURVEY
A. Lester Marks, Surveyor
PORTION OF KANEOHE BAY
Showing Coastline and Improvements
Survey by John K. McCandless
Feb. 1949
Survy made for the Board of Harbor Commissioners
Reg. Map by J.S. Carter
4024
REG. MAP 4024